G_4D_Grade_Aux
04-21-20

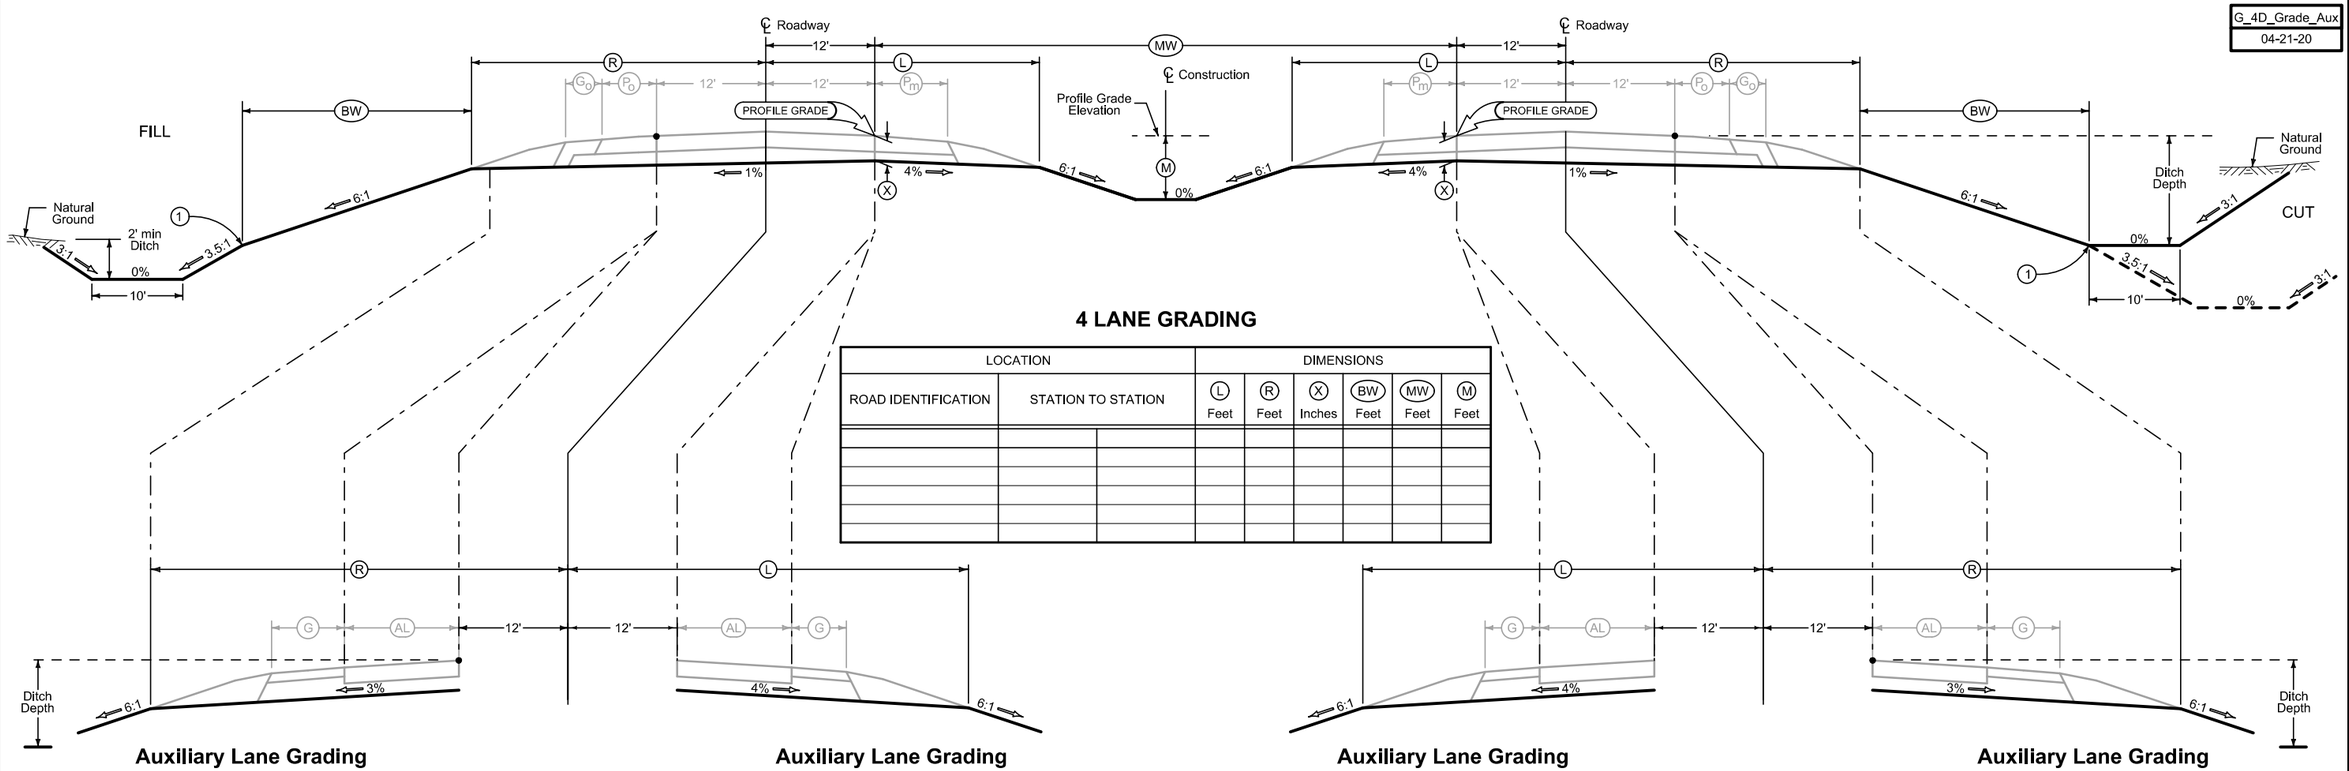

4 LANE GRADING

LOCATION			DIMENSIONS					
ROAD IDENTIFICATION	STATION TO STATION		(L) Feet	(R) Feet	(X) Inches	(BW) Feet	(MW) Feet	(M) Feet

Auxiliary Lane Grading

LOCATION			(R)
ROAD IDENTIFICATION	STATION TO STATION		Feet

Auxiliary Lane Grading

LOCATION			(L)
ROAD IDENTIFICATION	STATION TO STATION		Feet

Auxiliary Lane Grading

LOCATION			(L)
ROAD IDENTIFICATION	STATION TO STATION		Feet

Auxiliary Lane Grading

LOCATION			(R)
ROAD IDENTIFICATION	STATION TO STATION		Feet

Normal section shown may be modified appropriately in areas of superelevated curves or other locations specifically designated by the Engineer.

See Plan & Profile sheets and cross sections for additional details of ditches and backslopes.

(1) Refer to project plan and cross sections for specific location of foreslope change.